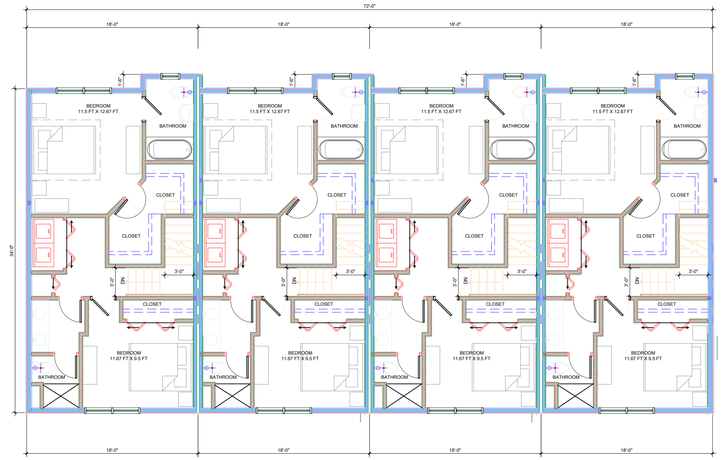

SECOND LEVEL BUILDING 1- A

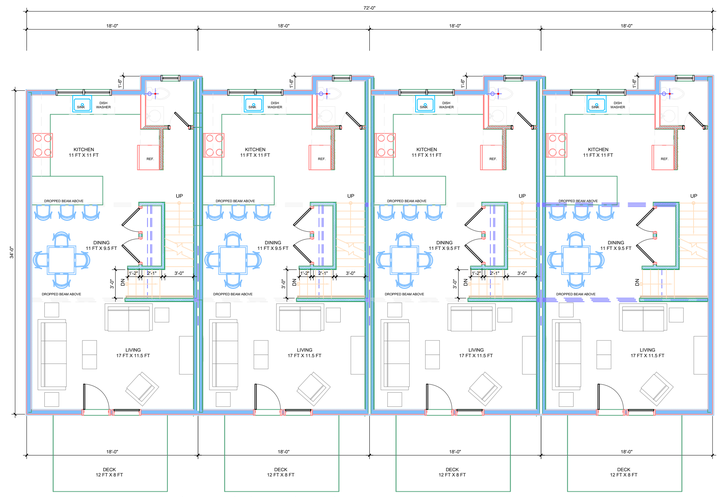

FIRST LEVEL BUILDING 1- A

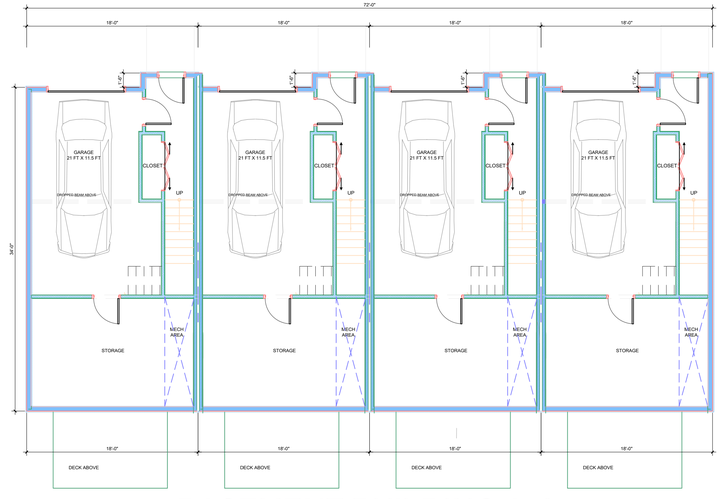

BASEMENT BUILDING 1- A

PROPOSED TOWNHOMES

496 NEW LONDON RD

SALEM, CONNECTICUT

KML ARCHITECTS

(860) 460-6188 p
kathy.kmlarchitects@gmail.com e
kmlarchitects.com w

171 Branch Hill Road a
Preston, CT 06365-8605

CONTRACTOR SHALL VERIFY ALL DIMENSIONS AND RELATIONS TO OTHER WORK BEFORE FABRICATION AND/OR INSTALLATION. DRAWINGS ARE NOT TO BE SCALED. WRITTEN DIMENSIONS SHALL TAKE PRECEDENCE. ALL NOTES ON THIS DRAWING ARE TYPICAL AND APPLY EQUALLY TO ALL COMPARABLE CONDITIONS.
THESE DRAWINGS ARE 2009 RIGHT PROPERTY OF KML ARCHITECTS, LLC AND HAVE BEEN SPECIFICALLY PREPARED FOR USE ON THIS PROJECT AT THIS SITE, AND ARE NOT TO BE DUPLICATED USED IN PART OR WHOLE FOR ANY OTHER PURPOSE, PROJECT LOCATION OR OWNER WITHOUT THE EXPRESS WRITTEN CONSENT OF KML ARCHITECTS, LLC.

PHASE CONCEPT

Revisions

No	Date	Description

FLOOR PLANS
2 BEDROOM UNITS
WITH DECK/PATIO
12X10

Issue Date: SEPTEMBER 30, 2022

Project: North C Apts

Scale: As Noted

Drawing Number

A-101 (A)